TOWN OF STERLING
WATER DISTRICT #2

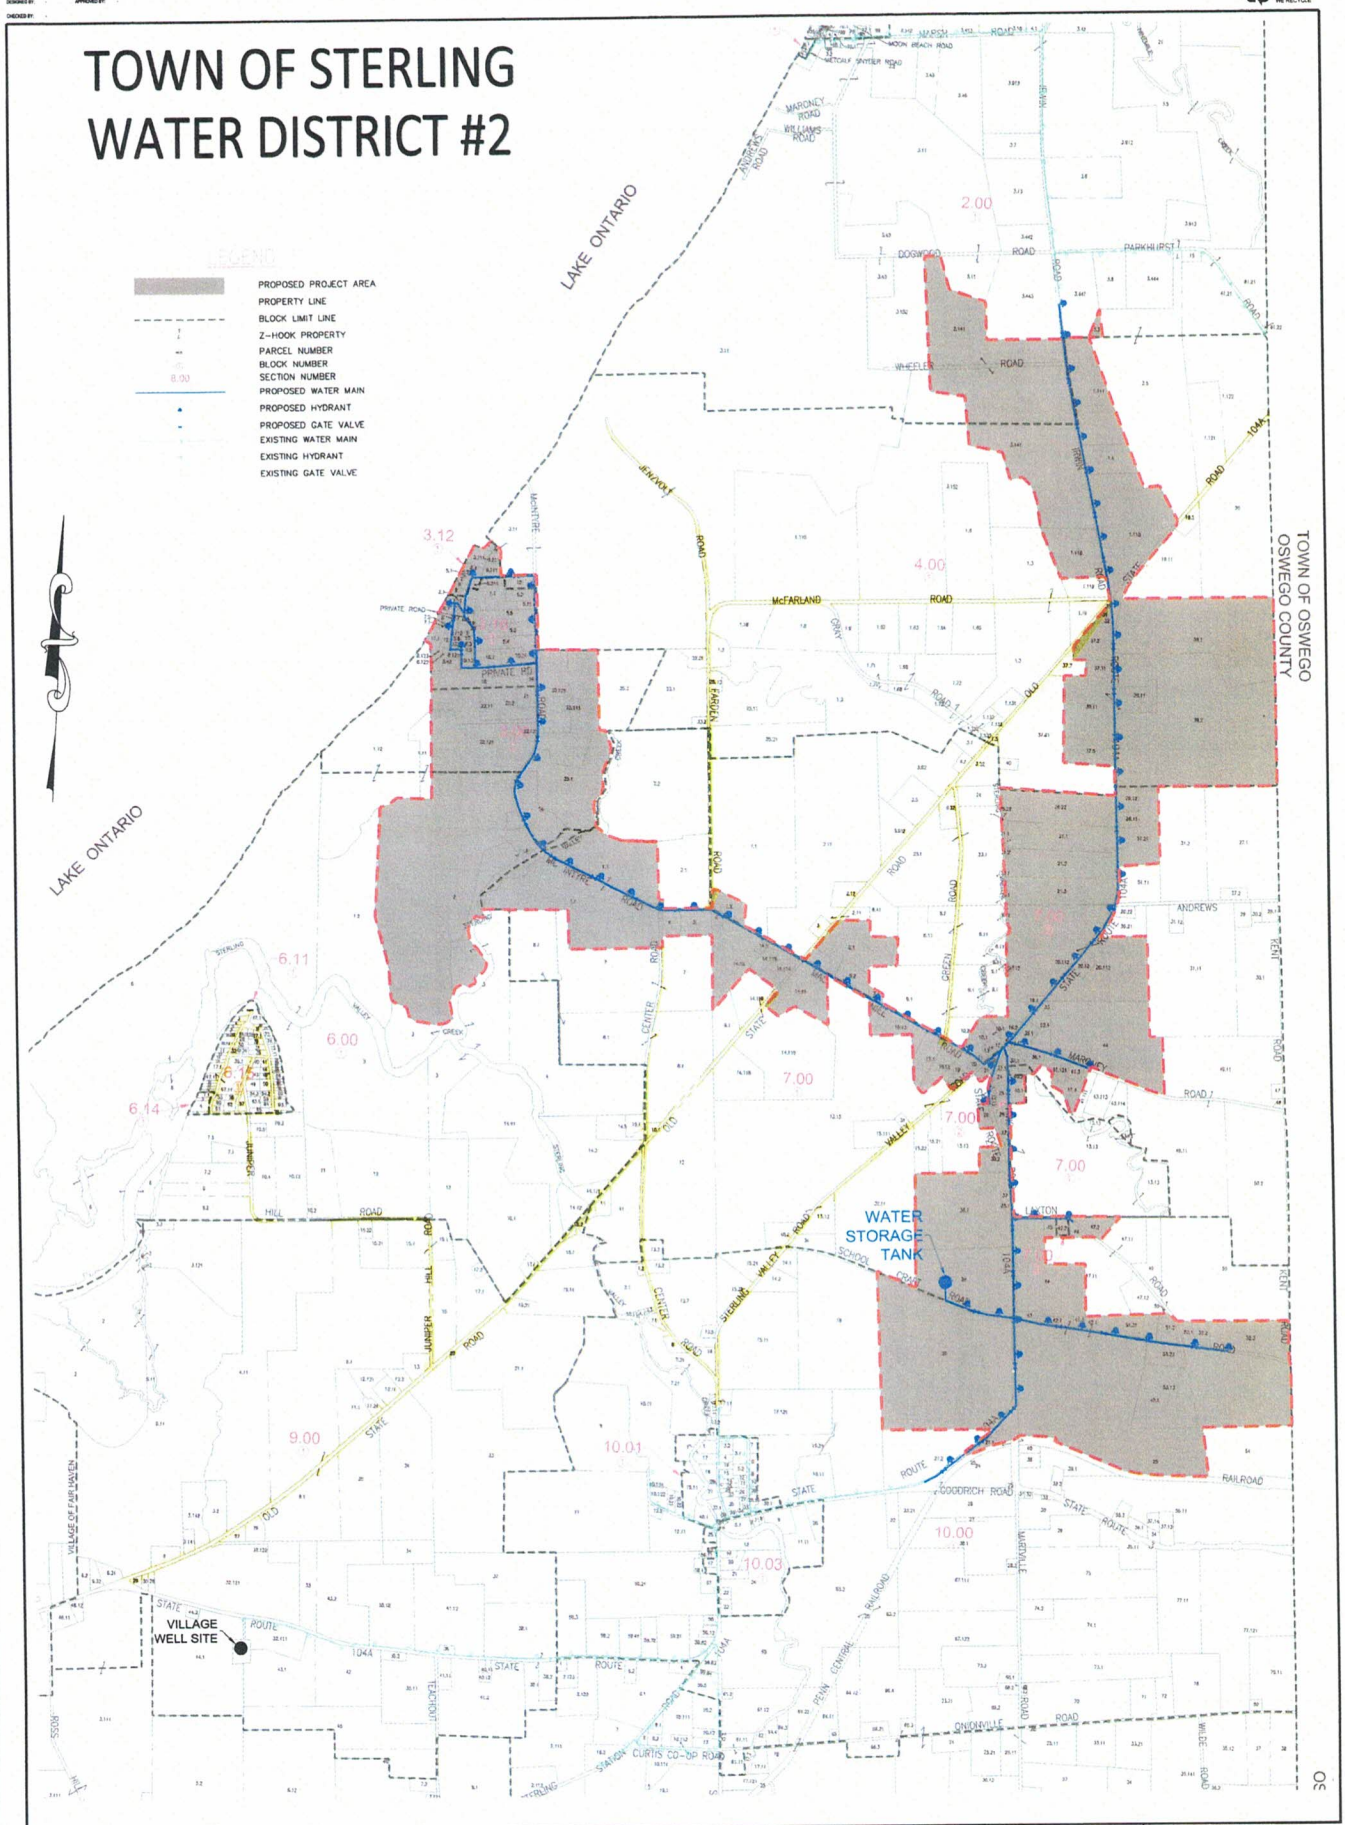

GENERAL PLAN

WATER DISTRIBUTION SYSTEM
PROPOSED WATER DISTRICT #2
TOWN OF STERLING
CAYUGA COUNTY, NY

CAPITAL CONSULTANTS
ARCHITECTURE AND ENGINEERING
c2ae architecture · engineering

G-100

PRELIMINARY